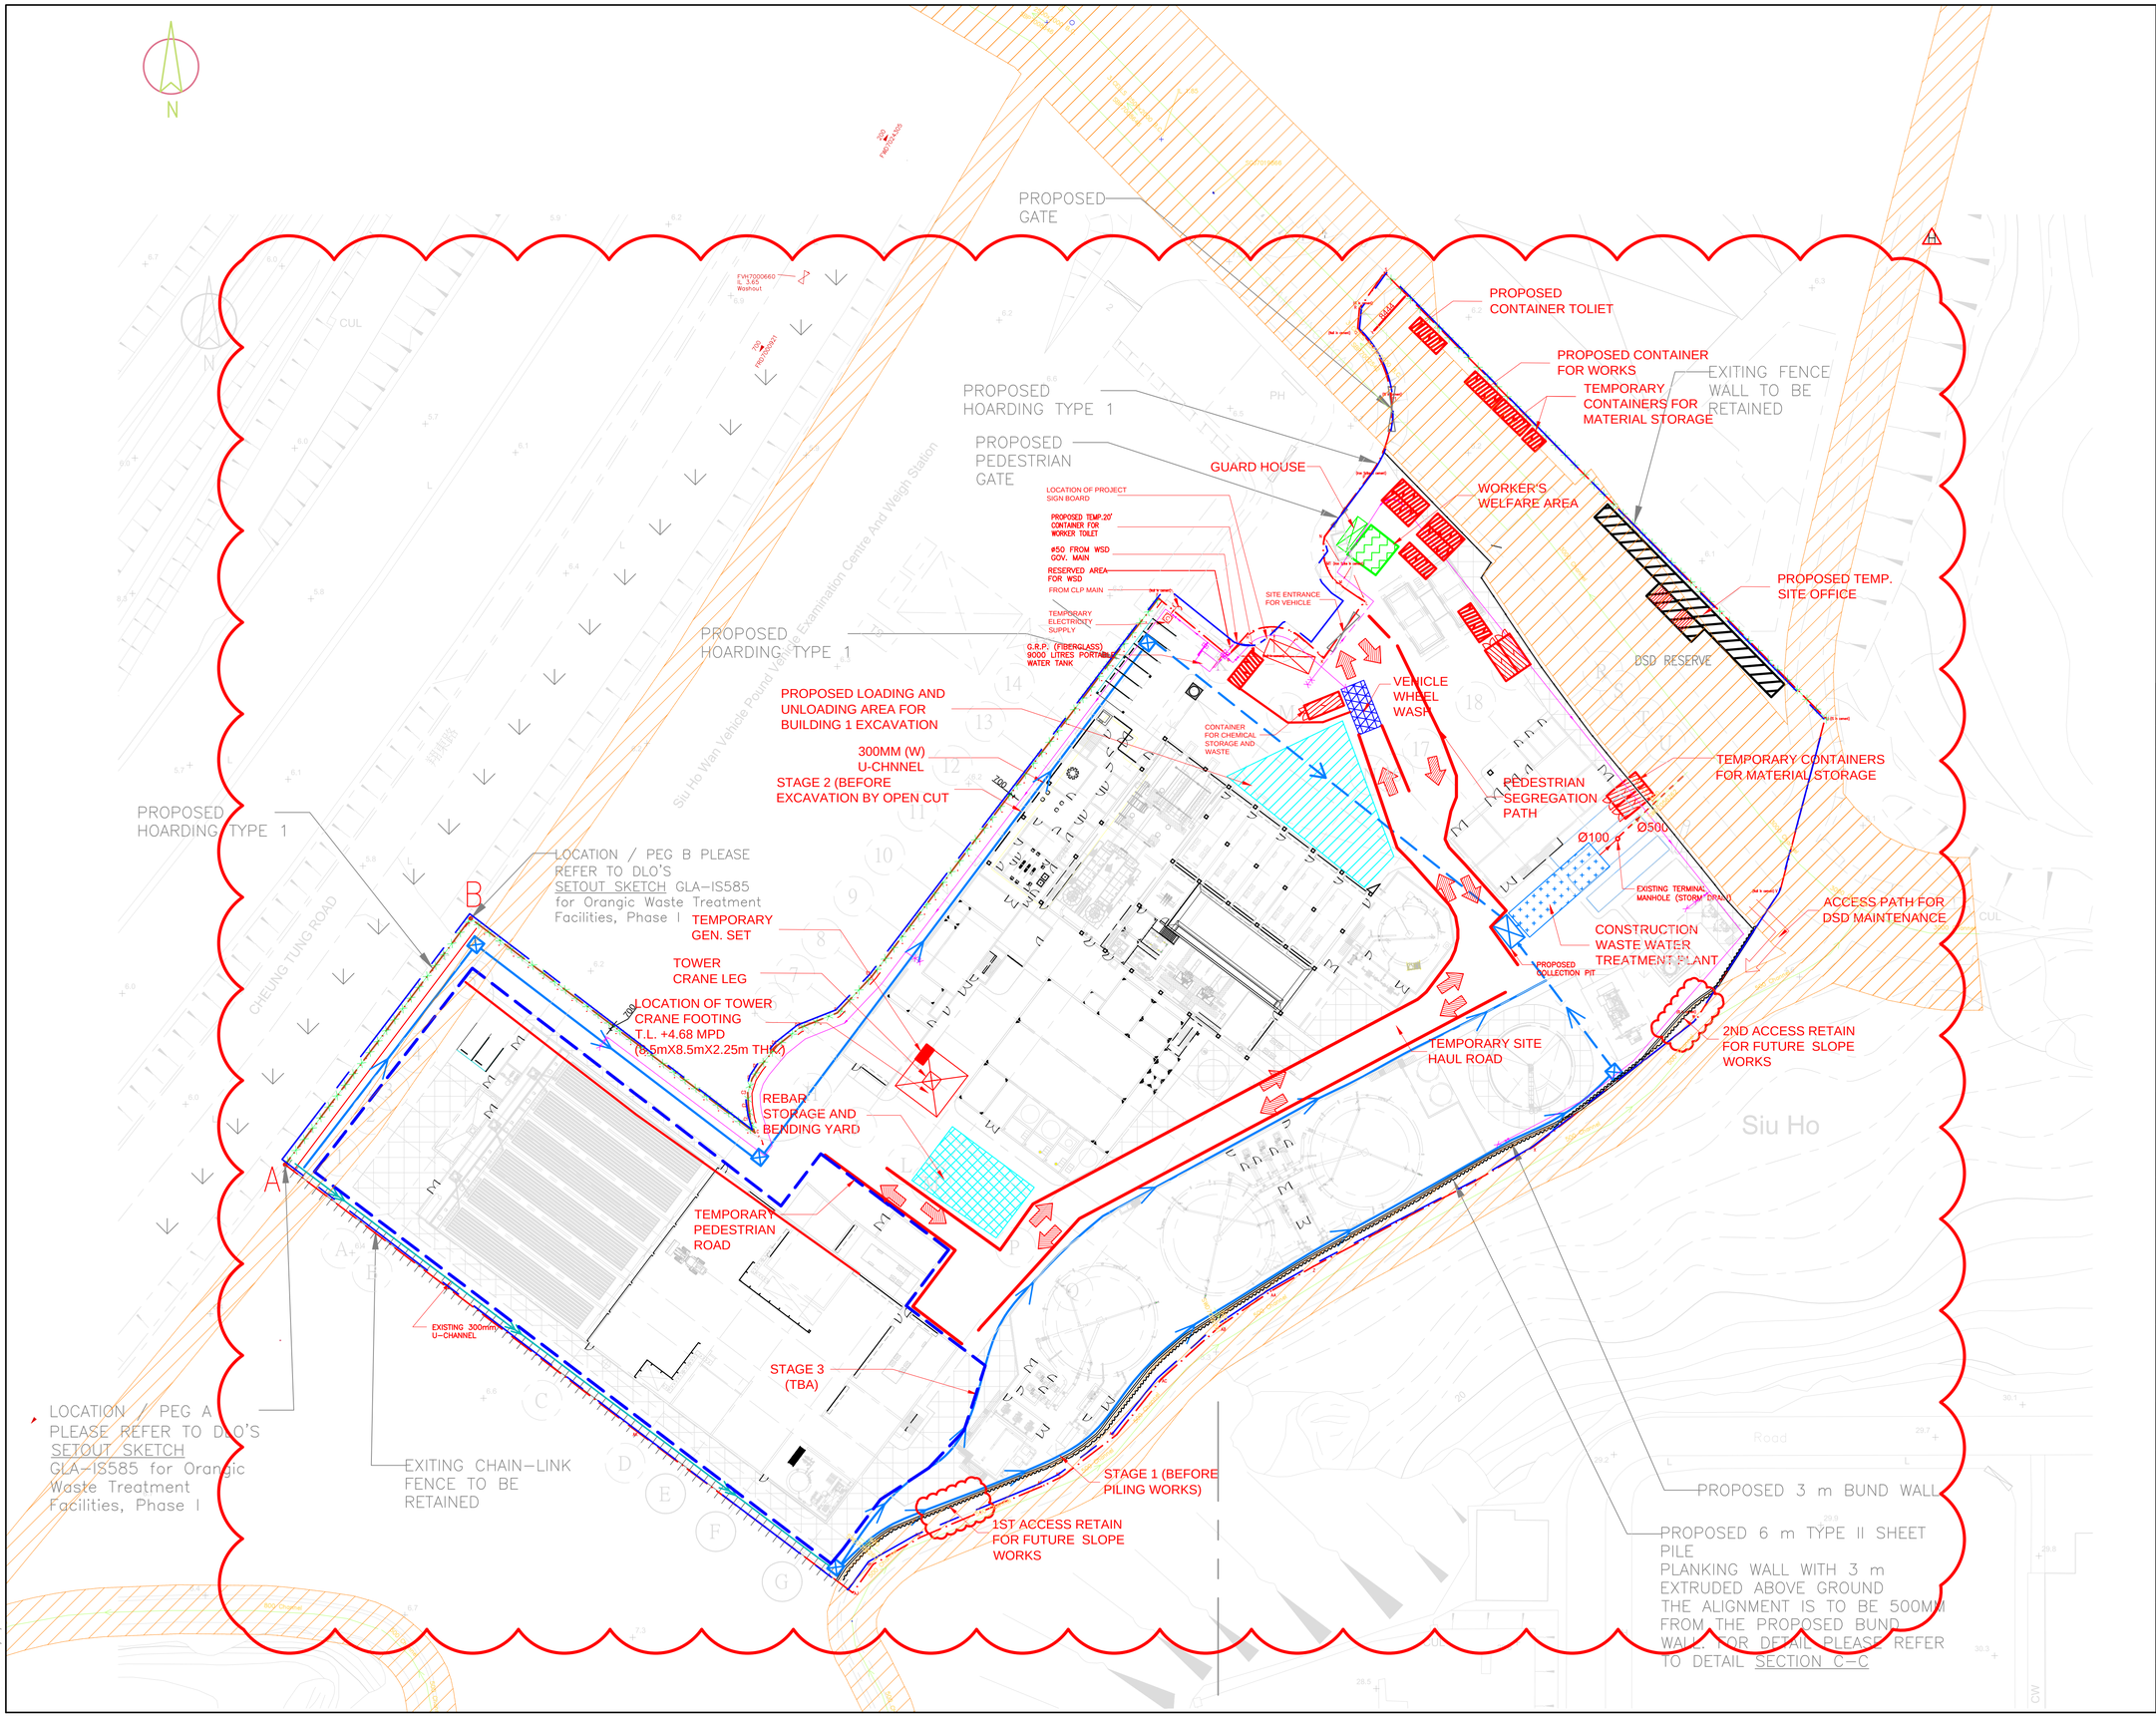

KEY PLAN

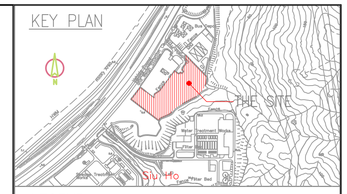

LEGEND

- SITE BOUNDARY
- PROPOSED HOARDING TYPE 1
- EXISTING CHAIN-LINK FENCE
- PROPOSED 6 m TYPE II SHEET PILE PLANKING WALL WITH 3 m EXTRUDED ABOVE GROUND
- EXISTING FENCE WALL
- DISCHARGE DRAINAGE
- 300mm(W) PROPOSED TEMP. CHANNEL
- 300mm(W) EXISTING U-CHANNEL
- PROPOSED TEMP. CATCH PIT
- PORTABLE WATER PIPE
- PORTABLE WATER TAPE
- TRAFFIC DIRECTION
- REBAR STORAGE AREA AND BENDING YARD
- GENERAL MATERIAL STORAGE AREA
- C & D MATERIAL STORAGE AREA
- VEHICLE WHEEL WASH
- WATER TREATMENT PLANT

REV	DATE	BY	APP	DESCRIPTION
H	21 DEC 2015	LL	JC	REVISED LAYOUT
G	30 MAY 2015	LL	CL	REVISED LAYOUT
F	22 MAY 2015	LL	CL	REVISED LAYOUT
E	29 APR 2015	LL	CL	REVISED LAYOUT

CLIENT

ENVIRONMENTAL PROTECTION DEPARTMENT GOVERNMENT OF THE HKSAR

CLIENT'S CONSULTANT

AECOM ASIA CO. LTD.

CONTRACTOR

SUEZ ATAL RosRoca
OSCAR Bioenergy Joint Venture

LEAD DESIGNER

ARUP
Ove Arup & Partners Hong Kong Limited

ENVIRONMENTAL TEAM

ERM HONG KONG LIMITED

INDEPENDENT CONSULTANTS

Meinhardt Infrastructure and Environment Limited
滙progress基建環保工程顧問有限公司

PROJECT

ORGANIC WASTE TREATMENT FACILITIES PHASE I
EP/SP/61/10

STATUS

ISSUED FOR COMMENT

DRAWING TITLE

GENERAL SITE LAYOUT PLAN AT PORTION 1

DRAWN	CHECKED	APPROVED
LL	CL	CL

SCALE 1:500@A1; 1:1000@A3

DATE 21 DEC 2015

JOB NO.	DRAWING NO.	REV.
P00424	DR-PSC-00-0-CN-1002	H

Plot by : Leo LAM
Plot Time : 12/21/2015 4:16:35 PM

DR-PSC-00-0-CN-1002